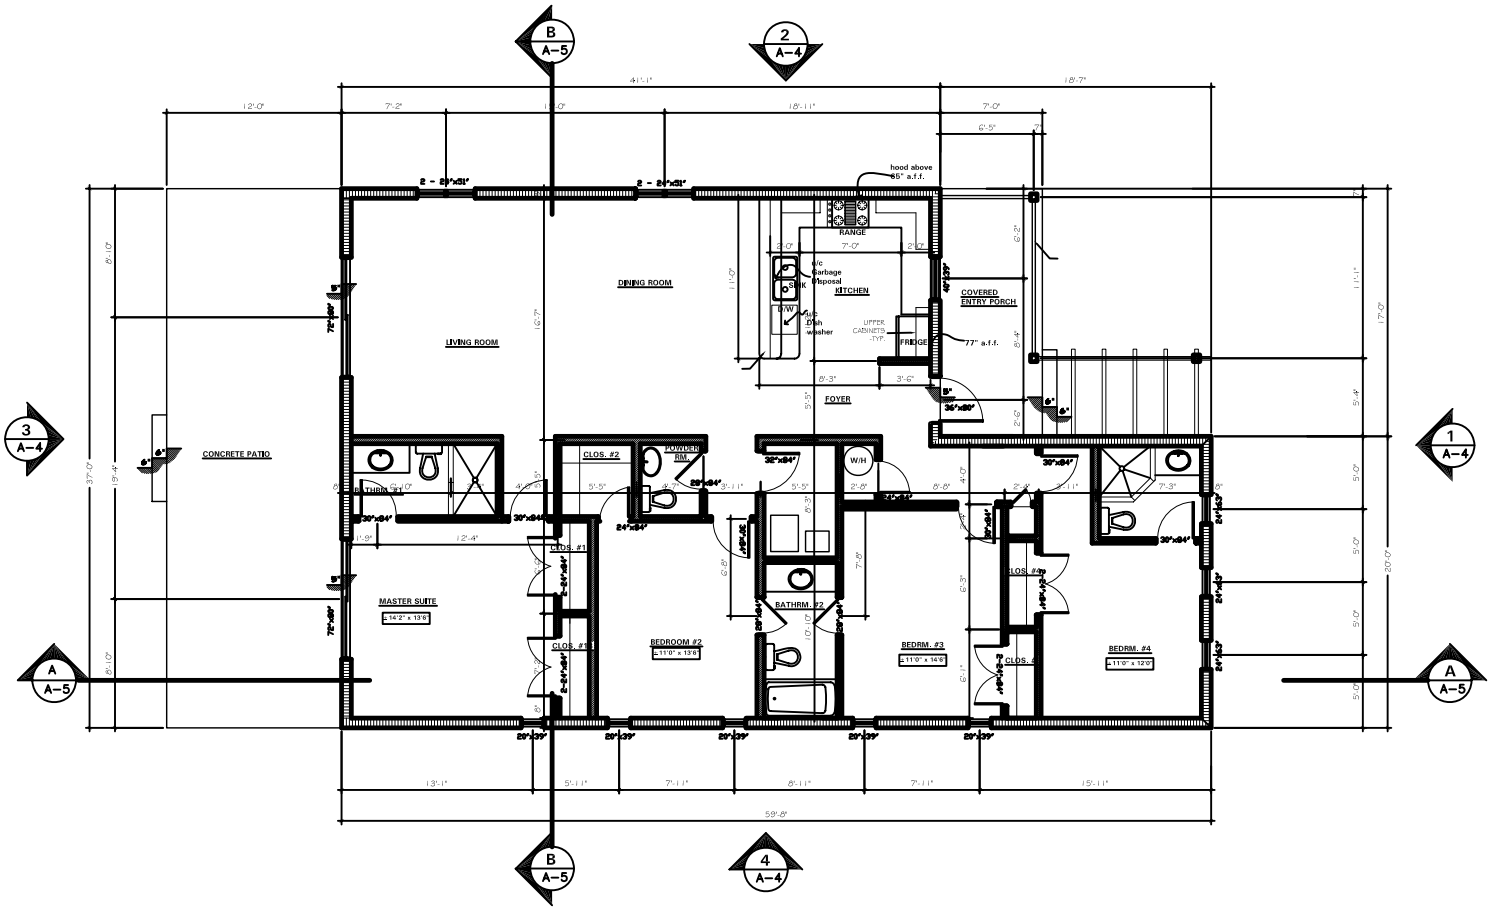

FLOOR PLAN

SCALE: 1/4"=1'-0"

FOR BUILDING PERMIT

GENERAL NOTES:

LEGEND:

Proposed Residence for:
SOLMAR ENTERPRISES LTD.
LOT #131
CHARLOTTEVILLE SUBDIVISION,
NEW PROVIDENCE, ISLAND OF NEW PROVIDENCE, BAHAMAS

REV.	DATE	REVISION DESCRIPTION

cds construction design services
design + architecture
project management
development consultant
P.O. Box CR 13004, Mt. Pleasant Village
New Providence, Bahamas
Tel. 242 362 6386
Fax. 242 362 5847
info@cdsbahamas.com • www.cdsbahamas.com

ARCHITECT:

Stefan Russell
Tel: 242 362 6386
Fax: 242 362 5847

T-J Thompson
Tel: 242 362 6386
Fax: 242 362 5847

SHEET SUMMARY:

FLOOR PLAN

DRAWN BY:	DATE STARTED:	PLOT DATE:
TJPT	June 18, 2007	June 18, 2007

SCALE: Scale As Shown

PROJECT NO.: CDS-DW-01

SHEET NO.: A-01